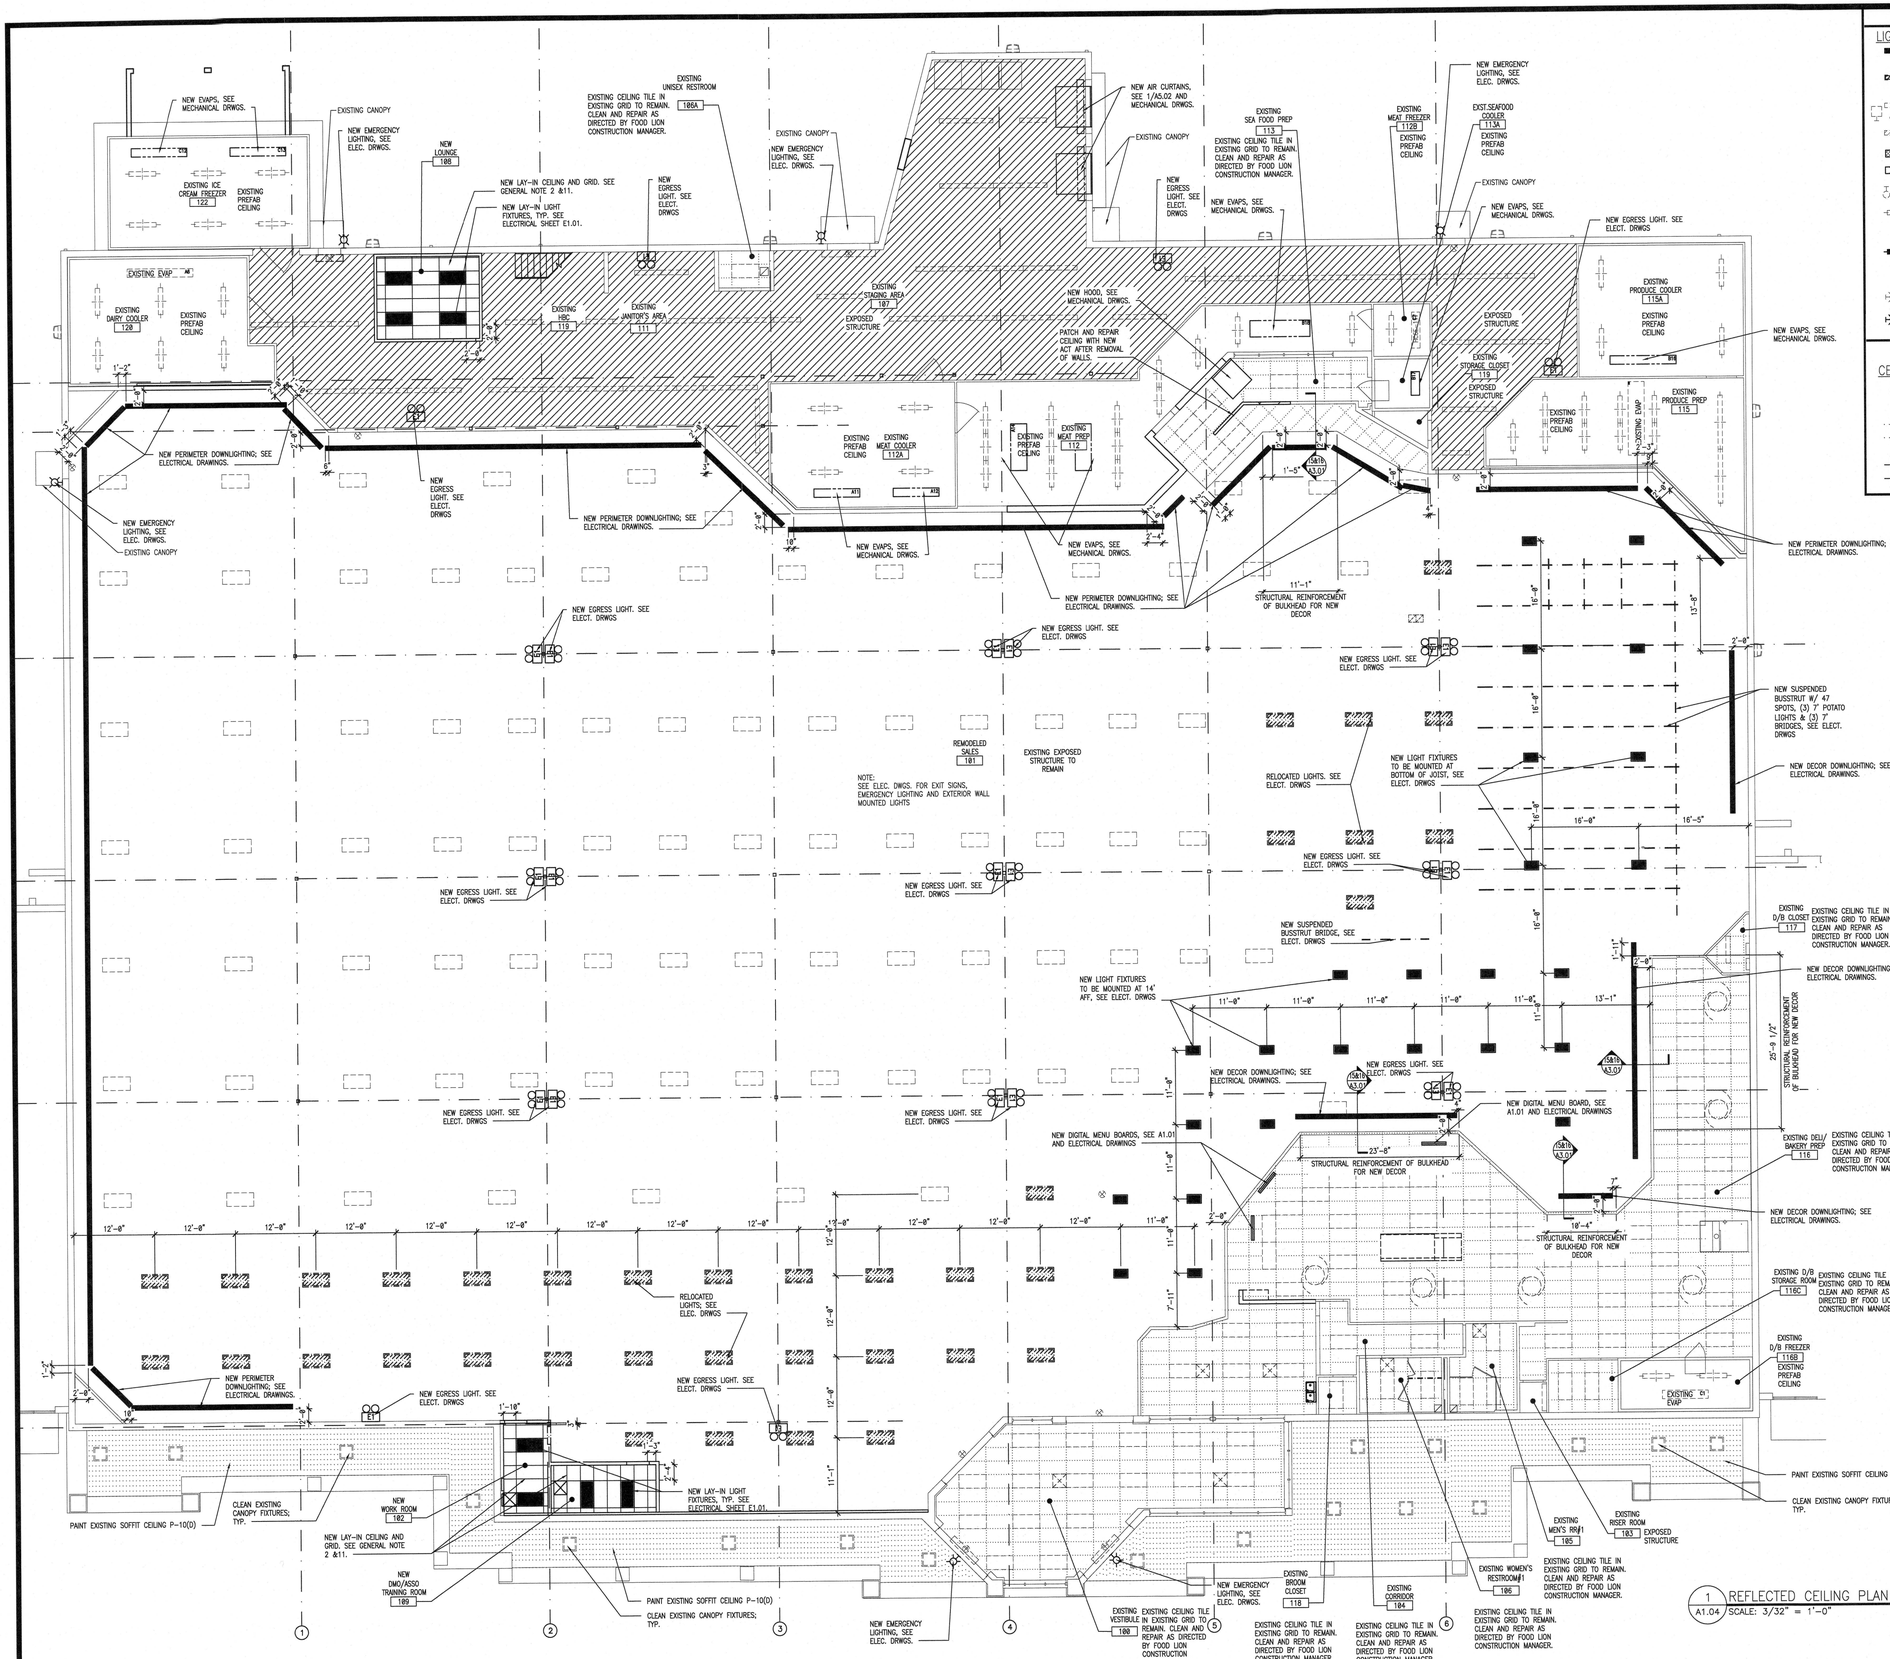

REFLECTED CEILING LEGEND

LIGHTING (SEE ELECTRICAL):

- NEW LIGHTS
- RELOCATED LIGHTS
- EXISTING LIGHTS
- EXISTING LIGHTS TO BE REMOVED
- NEW NIGHT LIGHTS
- NEW LIGHTS WITH TUBE SHIELDS
- EXISTING COOLER/FREEZER LIGHTS, SEE ELECTRICAL DRWGS. FOR REPLACEMENTS
- NEW/ RELOCATED COOLER/FREEZER LIGHTS
- EXISTING EXIT LIGHTS
- NEW/RELOCATED EXIT LIGHTS
- EXISTING EMERGENCY LIGHTS
- E1 NEW EMERGENCY LIGHTS

HVAC & VENTILATION (SEE MECHANICAL):

- EXISTING DIFFUSER
- NEW/RELOCATED DIFFUSER
- EXISTING RETURN
- NEW/RELOCATED RETURN
- EXISTING EXHAUST FAN
- NEW/RELOCATED EXHAUST FAN OR TRANSFER FAN
- NEW/RELOCATED EXHAUST FAN OR TRANSFER FAN
- EVAP EXISTING EVAPORATOR
- NEW EVAP NEW/RELOCATED EVAPORATOR

SPRINKLER:

- EXISTING SPRINKLER HEAD IN CEILING
- EXISTING SPRINKLER ABOVE CEILING

REFER TO SHEET A6.01 FOR FINISH MATERIALS LEGEND

CEILING TYPES:

- 10'-0" CEILING HEIGHT
- EXISTING SUSPENDED CEILING
- NEW SUSPENDED CEILING
- GYPSUM BOARD OR EIFS, PAINTED
- EXPOSED STRUCTURE
- FIRE RETARDENT PLYWOOD OR PREFAB CEILING
- EXTERIOR SOFFIT

GENERAL NOTES :

1. CEILING HEIGHTS FOR ALL NEW CEILINGS SHALL BE AS NOTED IN ALL ROOMS.
2. CEILING GRID TO BE 2'-0"x4'-0" T-BARS LAID OUT FROM ROOM CENTER LINES IN BOTH DIRECTIONS. LAY OUT SO THAT NO TILE LESS THAN HALF SIZE WILL BE USED, EXCEPT AS NOTED. SECURE AT ALL WALLS WITH SEISMIC CLIPS AS PER DETAIL 7/A5.01.
3. GENERAL CONTRACTOR TO COORDINATE THE LOCATION OF SPRINKLER HEADS, LIGHT FIXTURES AND DIFFUSERS IN ALL AREAS WITH ASSOCIATIVE SUB-CONTRATORS.
4. PREP AREA CEILING TILE TO BE A F.R.P. LINED, FOAM PANEL BY NUDO PRODUCTS INC. 2508 S. GRAND AVE. E., SPRINGFIELD, ILLINOIS 62707 PHONE: 1-800-826-4132 - SEE SPECIFICATIONS.
5. RELOCATE EXISTING LIGHT FIXTURES AS NOTED, UNLESS DAMAGED. COORDINATE WITH FOOD LION CONSTRUCTION MANAGER.
6. THE CONTRACTOR SHALL FURNISH TWO EXTRA BOXES OF CEILING TILE FOR EVERY NEW TYPE OF TILE USED IN THE STORE. TO BE LEFT AT THE STORE FOR FUTURE USE.
7. IF APPLICABLE, THE REMOVAL OF EXISTING CEILING TILE IS TO BE DONE BEFORE REMOVAL OF RACK OVEN OR HOOD. NEW RACK OVEN OR HOOD TO BE INSTALLED BEFORE NEW CEILING IS INSTALLED IN THIS AREA. COORDINATE WITH THE CONSTRUCTION MANAGER.
8. THE GENERAL CONTRACTOR SHALL VERIFY THE EXISTING LIGHTING LAYOUT. ANY DISCREPANCIES TO THE LAYOUT SHOWN SHALL BE IMMEDIATELY BROUGHT TO THE ATTENTION OF THE FOOD LION CONSTRUCTION MANAGER.
9. GENERAL CONTRACTOR SHALL REPAIR THE CEILING GRID & INSTALL NEW TILE WHERE LIGHT FIXTURES HAVE BEEN REMOVED. COORDINATE W/ FOOD LION CONSTRUCTION MANAGER.
10. ALL REPLACED CEILING GRID AND TILE SHALL MATCH EXISTING CEILING IN MATERIAL, COLOR, HEIGHT, AND LOCATION. SECURE AT ALL WALLS WITH SEISMIC CLIPS AS PER DETAIL 5/A5.01.
11. NEW CEILINGS IN SALES & SUPPORT AREAS TO BE 2x4 ARMSTRONG HUMAGUARD PLUS TILE IN PRELUDE XL GRID – SEE SPECIFICATIONS. SECURE AT ALL WALLS WITH SEISMIC CLIPS AS PER DETAIL 5/A5.01.
12. NEW CEILINGS IN PREP AREAS AND WET LOCATIONS TO BE 2x4 ARMSTRONG VINYL CLAD TILE IN PRELUDE XL GRID. SECURE AT ALL WALLS WITH SEISMIC CLIPS AS PER DETAIL 5/A5.01.

NOTE: CEILINGS MEZZANINE
EXISTING CEILING TILE AND LIGHTING IN EXISTING GRID TO REMAIN. CLEAN AND REPAIR AS DIRECTED BY FOOD LION CONSTRUCTION MANAGER.

GENERAL CONTRACTOR IS RESPONSIBLE FOR PRIMING AND PAINTING (MATCH EXISTING CEILING COLOR) ALL UNPAINTED ITEMS IN OPEN CEILINGS, INCLUDING BUT NOT LIMITED TO; SUPPORT STEEL, CONDUIT, DUCT WORK, UNI-STRUT, REFRIGERATION PANS/LINES, JUNCTION BOXES AND SPRINKLER LINES.

CEILING TILE & GRID CHART

CEILING TILE & GRID TYPE	LOCATION
~~2x4 ARMSTRONG HUMAGUARD PLUS IN PRELUDE XL GRID~~	~~SALES AREA~~
2x4 ARMSTRONG VINYL CLAD TILE IN PRELUDE XL GRID	DELI/BAKERY PREP & SEAFOOD PREP

NOTE:
ALL OVERHEAD LIGHTS BEING RELOCATED SHALL BE REMOVED AND STORED IN SUCH A MANNER THAT RENDERS LIGHT FIXTURES REUSABLE.

NOTE:
SEE ELEC. DWGS. FOR EXISTING AND NEW CASE UPLIGHTING, EXIT SIGNS, EMERGENCY LIGHTING AND EXTERIOR WALL MOUNTED LIGHTS AND OTHER LIGHTING NOT SHOWN ON THIS PLAN (REFER TO E1.01 & E6.01)

NOTE:
GENERAL CONTRACTOR/ELECTRICAL CONTRACTOR TO COORDINATE WITH FOOD LION CONSTRUCTION MANAGER FOR THE REPLACEMENT OF EXISTING EMERGENCY LIGHT FIXTURES

INTERPLAN
INTERPLAN LLC
ARCHITECTURE
ENGINEERING
PERMITTING
220 E. CENTRAL PKWY, STE 4000
ALTAMONTE SPRINGS, FL 32701
407.645.5008

ARCHITECT'S SEAL:

STATE OF SOUTH CAROLINA
LAUREL ROSE MARTIN
Orlando, Florida
No. AR 97462
REGISTERED ARCHITECT
III 05 2022

CORPORATE SEAL:

STATE OF SOUTH CAROLINA
INTERPLAN, LLC
ORLANDO, FL
01060
REGISTERED ARCHITECT

SOUTH CAROLINA
CERTIFICATE OF AUTHORIZATION
INTERPLAN, LLC
No. C02393

ENGINEER'S SEAL:

REVISIONS

NO	DATE	REMARKS

FOOD LION
2110 Executive Drive, Salisbury, NC 28147
telephone: 704.633.8250
foodlion.com
Food Lion is an AHOLD DELHAIZE company.

FOOD LION REMODEL STORE #2839

860 PARRIS ISLAND GTWY
BEAUFORT, SC 29906

PROJECT NO: 2021.1218
DATE: 7/5/22

12 OF 54

A1.04

REFLECTED CEILING PLAN

CHECKED: DNC DRAWN: EC

COPYRIGHT © 2022 INTERPLAN LLC RESERVES COPYRIGHT & OTHER RIGHTS RESTRICTING THESE DOCUMENTS TO THE ORIGINAL SITE OR PURPOSE FOR WHICH THEY WERE PREPARED. REPRODUCTIONS, CHANGES OR ASSIGNMENTS ARE PROHIBITED.