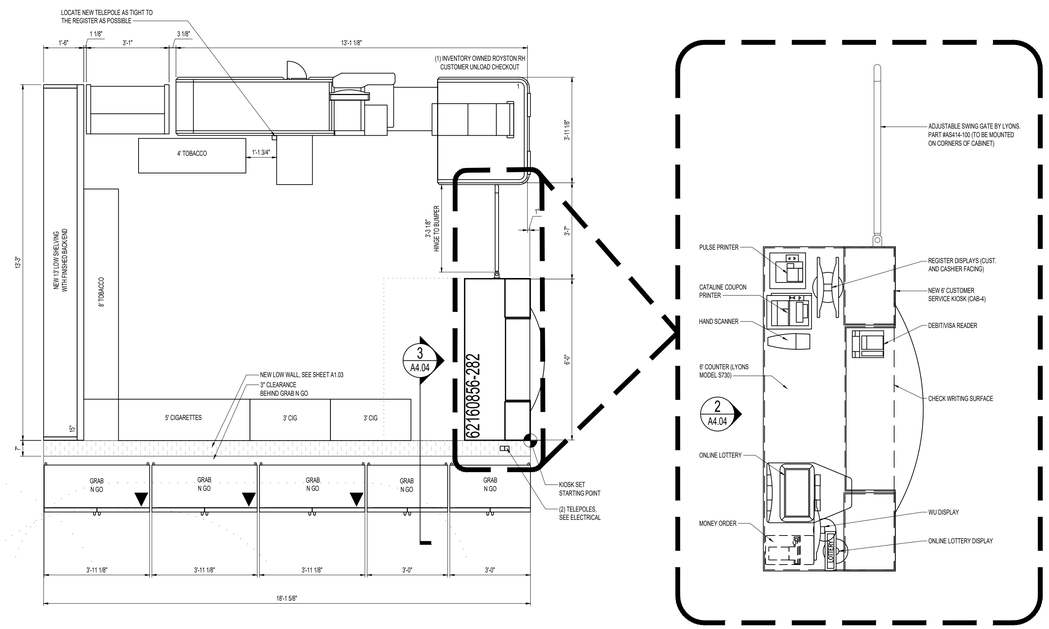

1 / A4.04 ENLARGED CUSTOMER SERVICE KIOSK
SCALE: 3/8" = 1'-0"

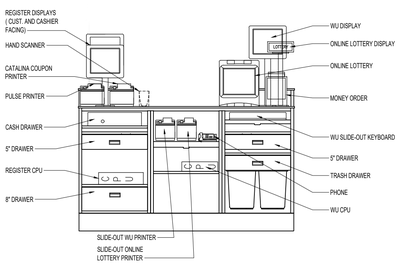

2 / A4.04 CUSTOMER SERVICE COUNTER ELEVATION
SCALE: 1/2" = 1'-0"

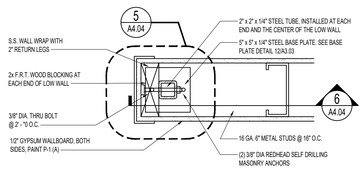

4 / A4.04 SUPPORT POST PLAN DETAIL
SCALE: 1 1/2" = 1'-0"

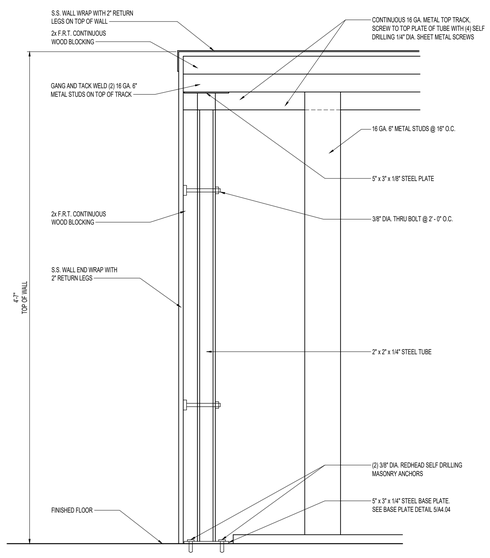

6 / A4.04 LOW WALL - END SECTION
SCALE: 1 1/2" = 1'-0"

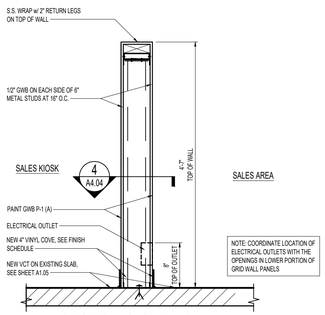

3 / A4.04 SECTION @ GWB LOW WALL AT SELF CHECKOUTS
SCALE: 3/4" = 1'-0"

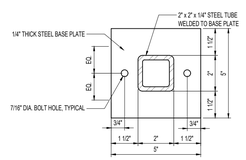

5 / A4.04 BASE PLATE DETAIL
SCALE: 3" = 1'-0"

YCH Architects
7035 NORTHWINDS DR NW
CONCORD, NC 28027
704.700.2000 I ycharch.com

PROFESSIONAL SEALS:

WILLIAM T. HUGHES REGISTERED ARCHITECT 8247 NORTH CAROLINA CONCORD, N.C.
09-20-2024

YATES - CHMELTZBERG - HUGHES ARCHITECTS, P.A. ARCHITECTURE, INTERIOR DESIGN, CORPORATION CERT. NO. 310 NORTH CAROLINA CONCORD, N. C.

OWNERSHIP OF INSTRUMENTS OF SERVICE:
All reports, specifications, plans, computer files, field data, notes, and other documents and instruments of service shall remain the property of the Design Professional. The Design Professional shall retain all common law, statutory and other reserved rights, including the copyright thereto. This drawing is the property of **YCH Architects** and is not to be reproduced or copied in whole or any part. It is not to be used on any other project and is to be returned upon request. **© Copyright 2024**

CONSULTANT:

CLIENT:
2110 Executive Drive.
Salisbury, NC 28140
Ph. 704.633.8250
FOOD LION

FOOD LION STORE NO. 2654 INTERIOR ALTERATIONS
610 East King Street I Kings Mountain, NC 28086

FL PROJECT NO.: **2654FLMHP24**
FILE NAME: **2654 A4.04_00.dwg**
YCHA COM. #: **22423.00**
PHASE & DATE:
Construction Documents
09-20-2024
REVISIONS:

SHEET TITLE:
ENLARGED CUSTOMER SERVICE AND VESTIBULE PLAN

ARCHITECTURAL:
A4.04

Friday, September 20, 2024 11:31:16 AM E:\2024\22423.00 Food Lion 2654 Kings Mountain (NC)_Working\-AutoCad\2654 A4.04_00.dwg