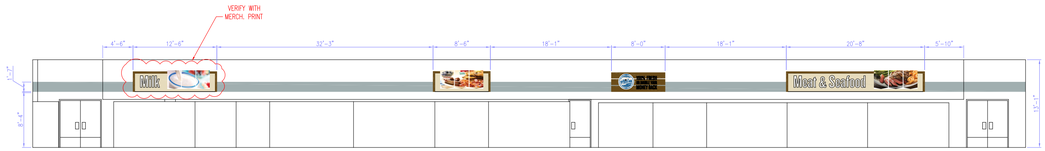

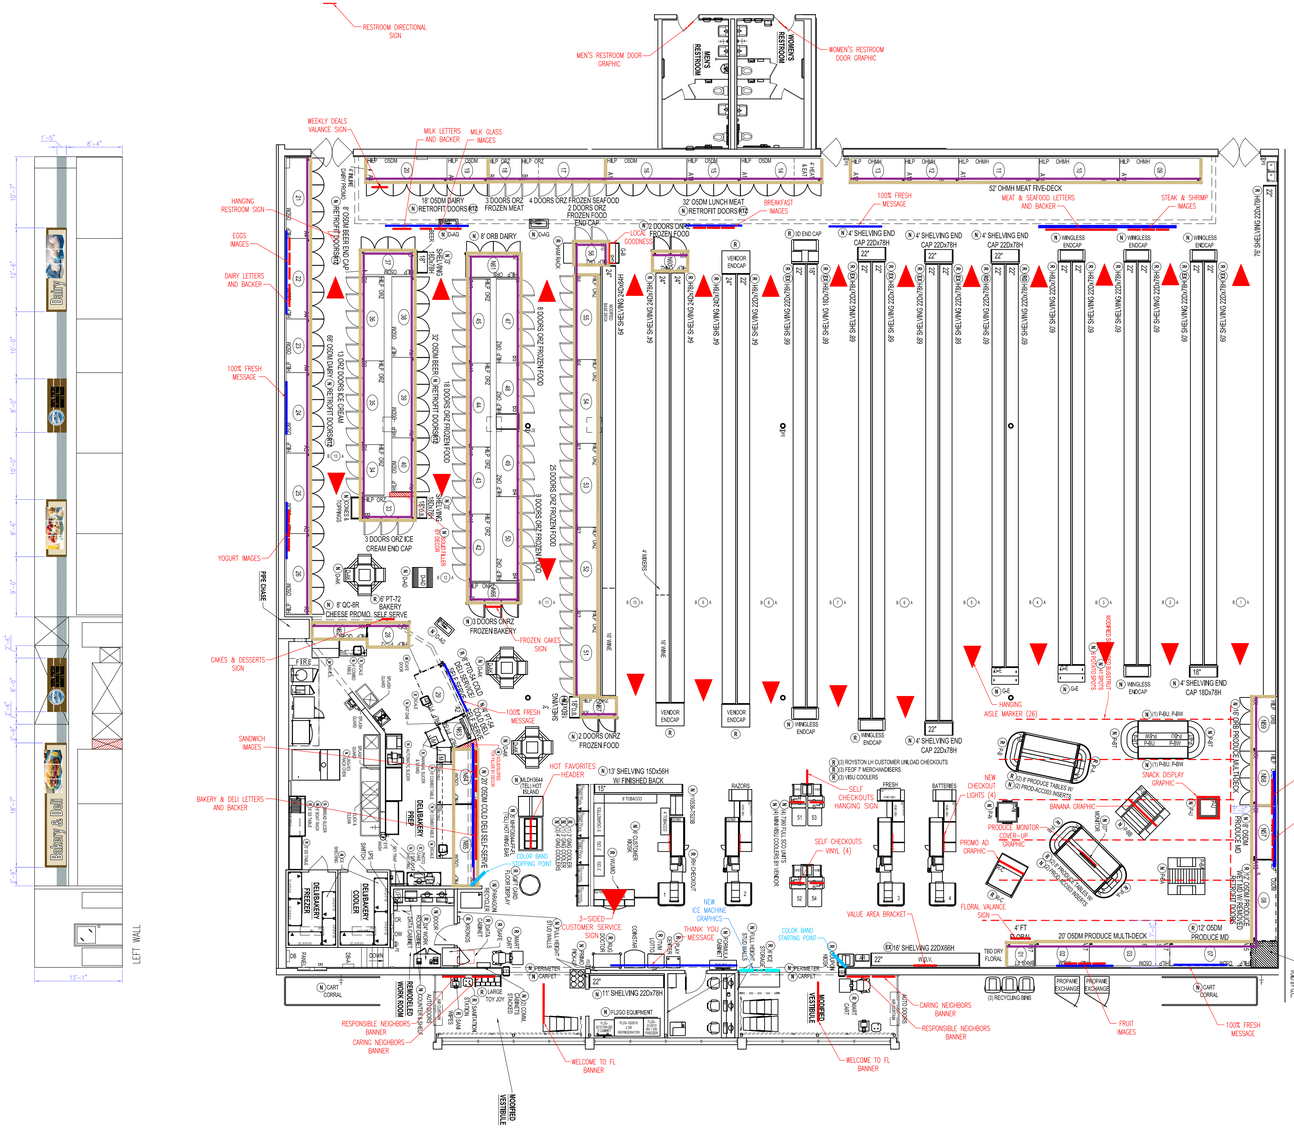

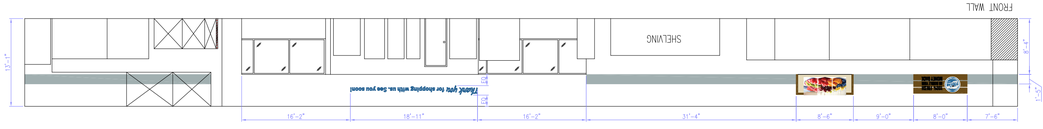

DEPT SIGN INSTALLATION GUIDE

CLOSED CEILING FORMAT

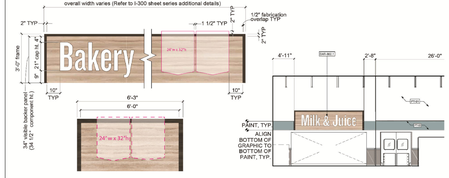

LEGEND

- 12" VALANCE– PICNIC IN THE PARK
- 8" VALANCE– PICNIC IN THE PARK
- ALUMINUM "U" CHANNEL
- BLACK VALANCE

FOOD LION'S SCOPE OF WORK LEGEND

- (N) –NEW (REMODEL WORK)
- (R) –RELOCATE (MODIFIED REMODEL WORK)
- (I) –INVENTORY (OWNED)
- (M) –NEW (MAINTENANCE COMMENTS)
- (V) –VENDOR SUPPLIED
- (T) –TBD (IN–DEVELOPMENT)
- (RTZ) –NEW (RACE TO ZERO)

MODIFIED REMODEL WORK

- (EX) – EXTEND
- (RD) – REDUCE
- (RS) – RE–SKIN
- (RM) – RE–MERCH

PLACARD DEMAND - LEGEND

■	FL5ABP0100	3" x 18" ASSOCIATE BREAK ROOM PLACARD
■	FL5ATP0100	3" x 18" ASSOCIATE TRAINING PLACARD
■	FL5DMP0100	3" x 18" DEPARTMENT MANAGER PLACARD
□	FL5DOP0100	3" x 18" DIRECTOR OFFICE PLACARD
□	FL5SOP0100	3" x 18" STORE MANAGER OFFICE PLACARD
□	FL5DTP0100	3" x 18" DEPT. MANAGER/TRAINING OFFICE PLACARD
□	FL5CRP0100	3" x 18" REGIONAL CONF. ROOM PLACARD
□	FL5FOP0100	3" x 18" FIELD OFFICE PLACARD

PROPRIETARY AND CONFIDENTIAL

THE INFORMATION CONTAINED IN THIS DRAWING IS THE SOLE PROPERTY OF SE RETAIL. ANY REPRODUCTION IN PART OR AS A WHOLE WITHOUT THE WRITTEN PERMISSION OF SE RETAIL IS PROHIBITED.

SE RETAIL
Different by Design
145 Southchase Blvd
Fountain Inn, SC 29644
(864)233-9023 (800)237-3944
Fax (864)235-0775
www.southeasternproducts.com

DRAWN BY: D. SEO
DATE: 07/16/2024
SCALE: 3/32"=1'-0"

REVISIONS:

FOOD LION STORE #2654
KINGS MOUNTAIN, NC

FOOD LION APPROVAL
- □ APPROVED/CHAD
- □ APPROVED/ENGINEERING
- □ APPROVED AS NOTED
- □ NOT APPROVED

DATE:
BY:

DRAWING NAME 2654DECOR_00

SHEET NO. 1